

Weddings at Auchendarroch



auchendarroch.com.au

Our Story



Nestled in the Adelaide Hills, just 20 minutes up the Freeway, amongst picturesque Heritage Gardens lies historic Auchendarroch House. Originally named The Oakfield Hotel, Auchendarroch derives its origins from the Scottish-Gaelic term 'holy place of the oaks'. Built in 1860, the House saw its first redevelopment in 1878 when it was purchased by Robert Barr Smith and now under the Wallis Family it has become the majestic, lovingly restored venue it is today.

The Wallis Family opened Auchendarroch House in 2003 with one goal in mind: providing an enjoyable dining experience to the Mount Barker area. Thanks to our experience and dedication, we've managed to become masters of the craft, providing dishes that are fresh, hearty and simply unforgettable.

A unique entertainment experience for locals and tourists alike, Auchendarroch House, Oak & Iron Tavern and our award winning Heritage Gardens are open for everyone to enjoy.

Robert Charles Room



Cocktail

180 people

Seated

130 people

Boardroom


50 people

Theatre

150 people

Overlooking the beautiful lawn & gardens of Auchendarroch House, our large elegant Robert Charles Room features bifold glass doors that open onto the garden terrace. An extension of the beautiful sandstone walls of the former Barr Smith Summer residence, the room is a blend of the old and new, seating up to 130 people, with its own bar and toilet facilities. At night the grand room overlooks our majestic lit up Blue Atlas Cedar tree.

Flexible seating and table arrangements to suit your requirements.

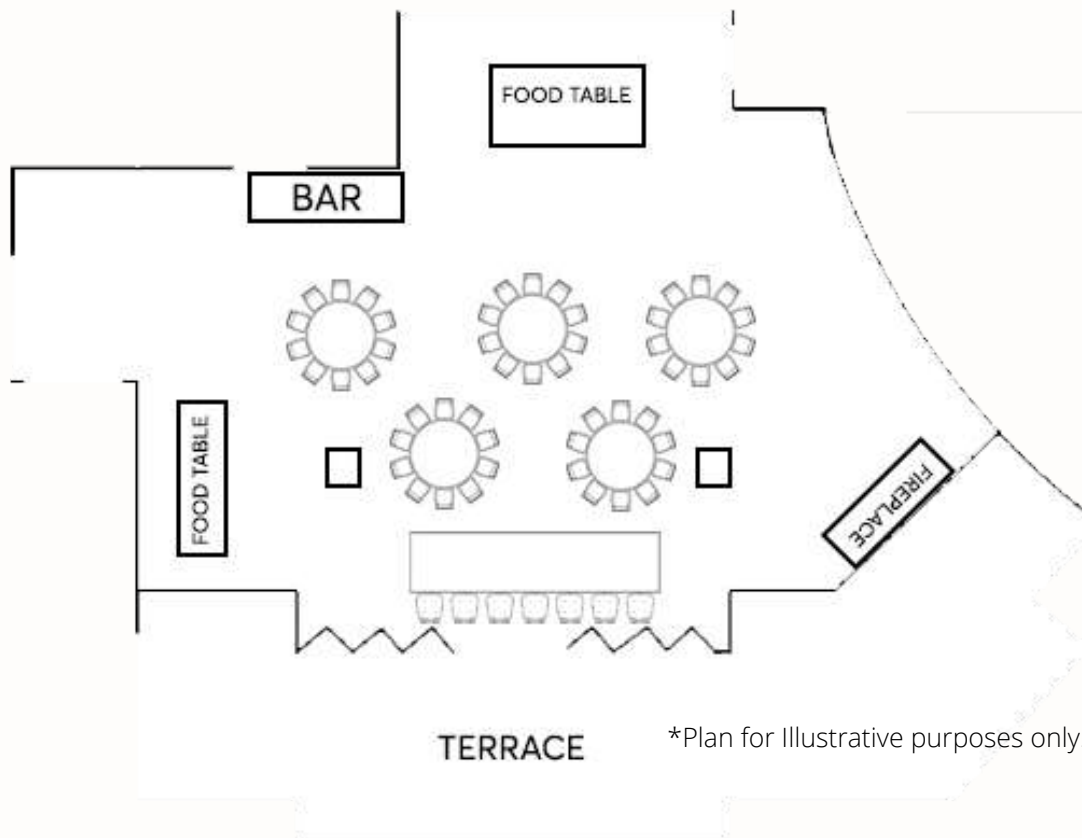

*Plan for Illustrative purposes only. Not to Scale.

Barr Smith Billiard Room



Cocktail

20 people

Seated

20 people



Boardroom

20 people

Theatre

20 people

An opulent room, featuring the original Oak fireplace and bay window of former Robert Barr Smith's billiard room in his summer mansion of 1878. A shine of History from the stunning Swarovski Chandeliers to the beautiful William Morris wallpapers & fabrics. A room to impress from 2-20 people.

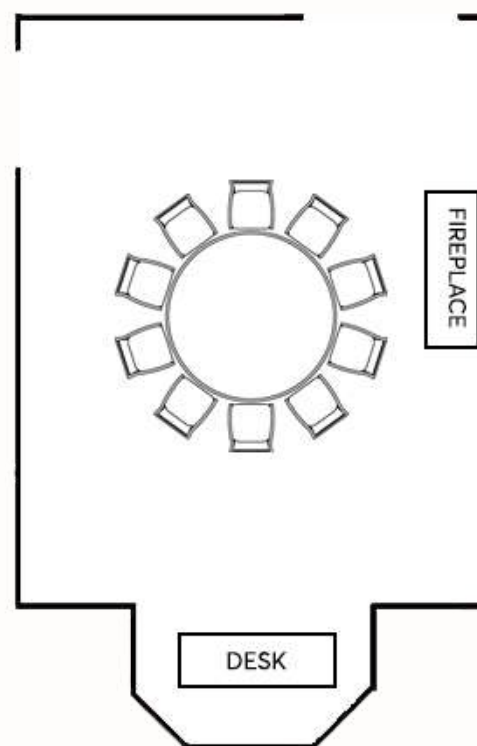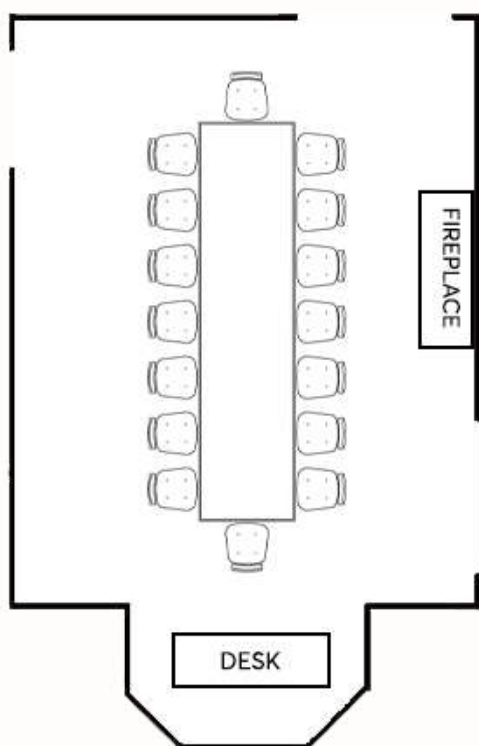

*Plans for Illustrative purposes only. Not to Scale.

Kelmscott Oakfield Room



Cocktail

30 people

Seated

22 people


Boardroom

22 people

Theatre

22 people

Enjoy this character filled room, “oh if only the walls could talk!”, originally dating back as the Oakfield Hotel in 1860! Warm, light & bright with windows on two sides of the room-perfect for 2 to 25 people. This room will keep you & your guests delightfully comfortable in the beautifully decorated William Morris patterns. A quiet & private space which can also access the surrounding verandah and gardens.

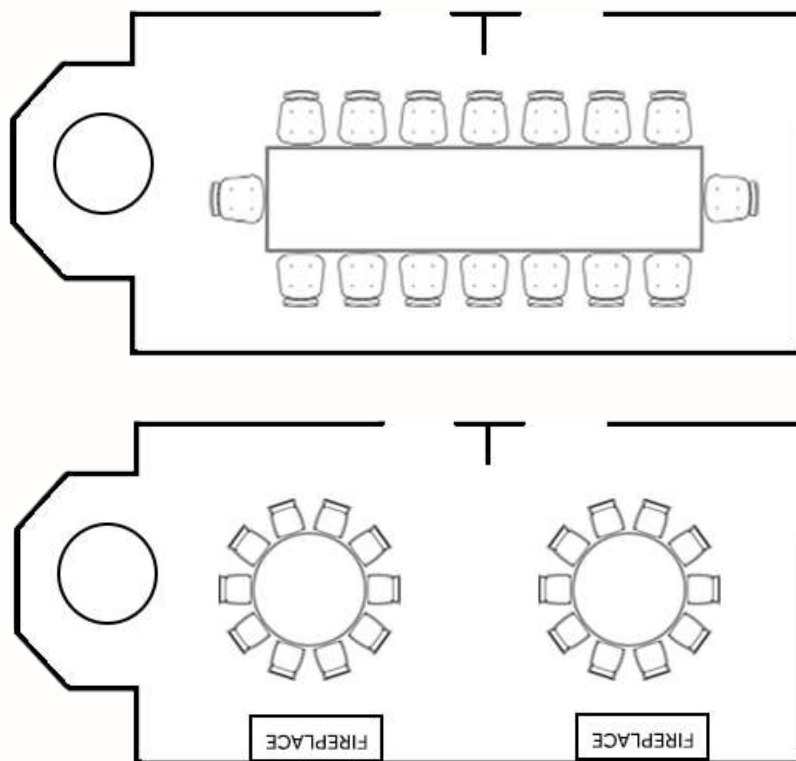

*Plans for illustrative purposes only. Not to Scale.

Chrysanthemum Dining Room



Cocktail

40 people

Seated

40 people


Boardroom

25 people

Theatre

40 people

Surround yourself in this elegant 1870's era treasure, featuring a period fireplace & decorated with the William Morris pastel wallpapers & fabrics. A room suitable for up to 40 guests, can be set theatre style seating or 5 round tables of 8 guests. Access can be via the stately front door of Auchendarroch House, where your guests will enjoy seeing the impressive entrance staircase to this grand heritage listed home. Why not add that special touch of history to your event?

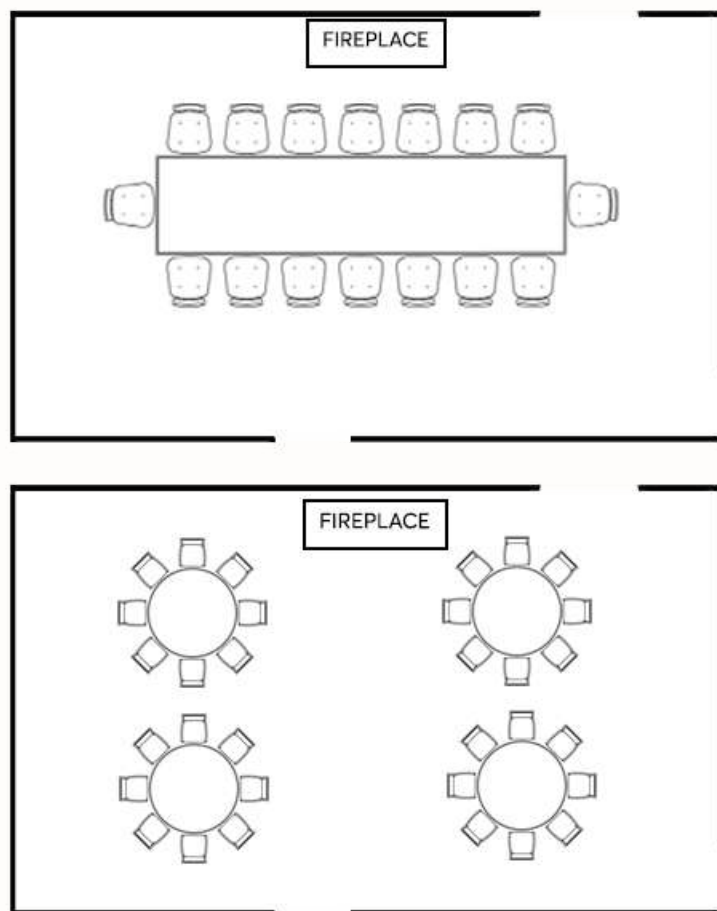

*Plans for Illustrative purposes only. Not to Scale.

Spring Thickett Ballroom



Cocktail

80 people

Seated

45 people


Boardroom

30 people


Theatre

60 people

This formal exquisite room was once the Drawing Room for the Barr Smith Family. We are so proud to still have the original hand-blocked Morris & Co. “Spring Thicket” wallpaper on the walls, a significant part of the rich history of Auchendarroch House. It has been admired from near & afar, cherished to the day and another 100 years to come. Wine & Dine your guests in this grand room, for that special occasion to impress. Invite your guests to take a stroll up the path to the grand front door of Auchendarroch, leading into the magnificent entry & staircase. A memorable time will be had.

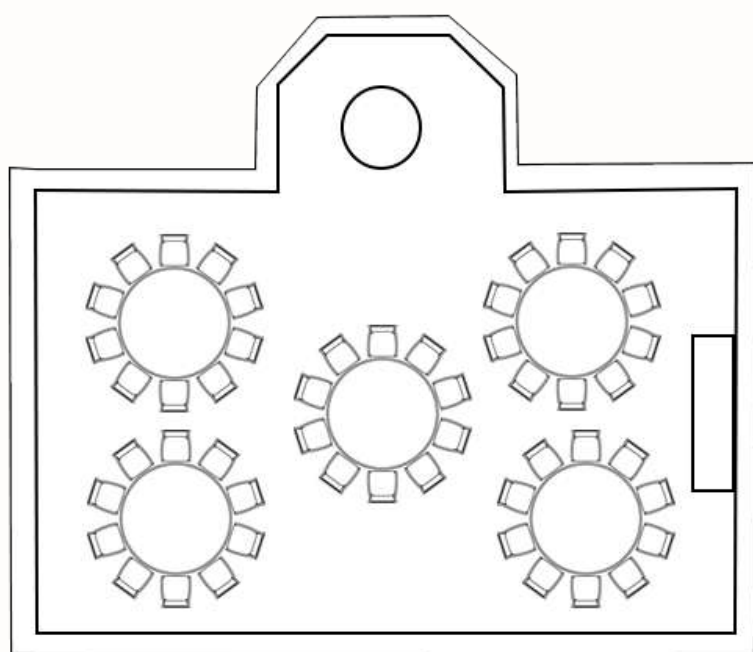

Cocktail

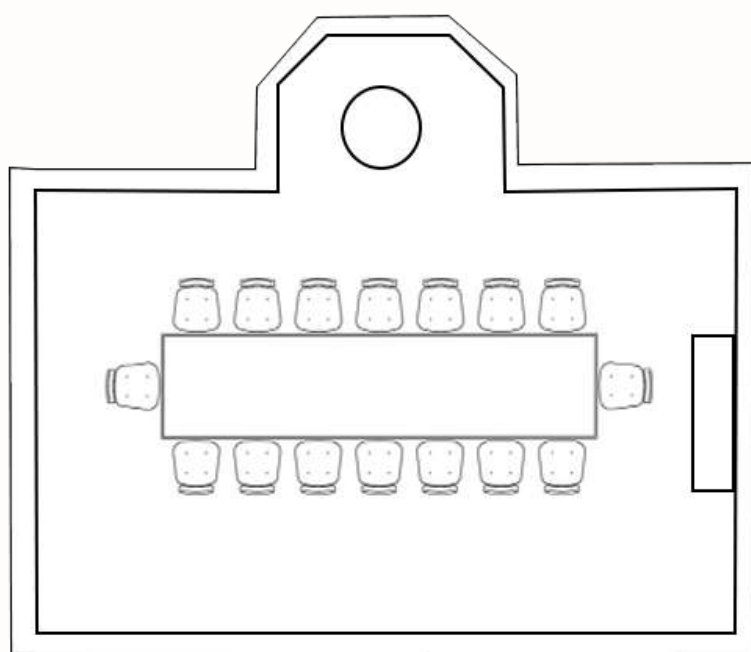

Seated

Boardroom / Banquet

*Plans for Illustrative purposes only. Not to Scale.

Morris Rose Joanna's Room



Cocktail

20 people

Seated

12 people


Boardroom

12 people

Theatre

12 people

Adjoining the Ballroom, Joanna's Room is a room that can also be used in conjunction with the Ballroom or most certainly an intimate beautiful room on its own. If you were the lady of the House, as was Joanna Barr Smith, where else would you want to be but in your own Reading and Morning Room? Comprising of wooden polished floorboards, impressive light filled bay window & decorated in an aubergine colour palette to match the character & grandeur of the House, this room is ideal for a special table for two or a celebration for up to 20.

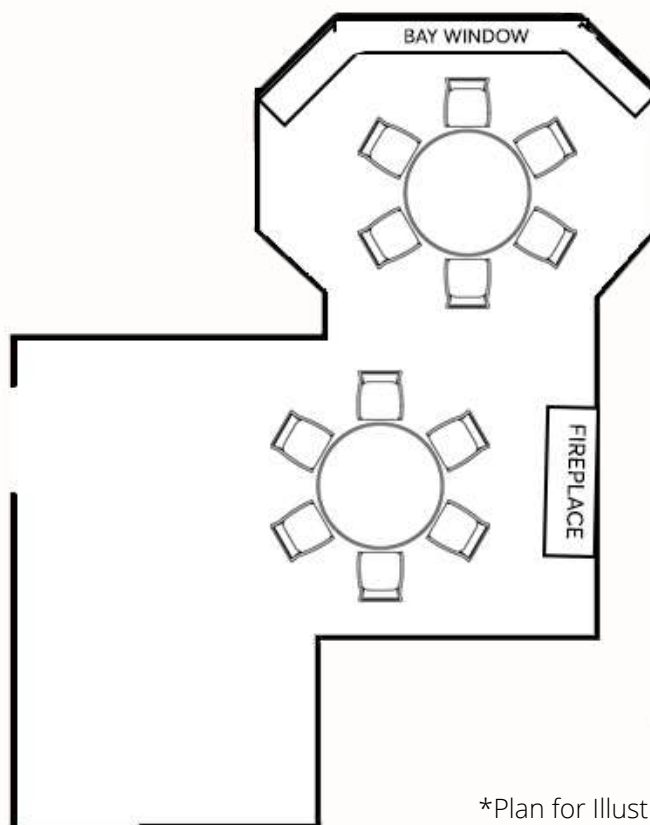

*Plan for Illustrative purposes only. Not to Scale.

The Magestic Grounds



Every corner of our gardens there is a hidden story through the eyes of the Wallis Family. We have lovingly retained from the yesteryear, we have lovingly reflected ones who have passed, we have lovingly created for the many beautiful tomorrows. So much to see within our gardens! To hear the birds chirping away, Peter the Rabbit who is a regular, the ladybirds although small in size they have colour and bring in much luck for us all! Our dear trees who stand mighty and tall provide much shade and glamour amongst our gardens.

Our ongoing dedication, commitment, love and investment to our trees, Croquet Lawn and gardens is of great importance to the Wallis Family. Our Croquet Lawns and gardens also provide for Weddings, Special Functions, Garden Tours and Christmas Festivities and Events.

"The Birds will sing, and Wedding Bells will ring"

Snow White and The Seven Dwarfs



Packages



Ceremony
only

Fine
Dining

Grazing
Table

Extras
and
Dessert
Buffet

Ceremonies



Consider holding your Ceremony in the Award Winning Gardens of Auchendarroch House, perhaps in the Heritage Rose Garden or under the Heritage listed Oak Tree.

Your Package will include:

- Use of grounds for Ceremony and up to 2 hours of Wedding Photography
 - Wedding Car access to grounds of Auchendarroch House
 - White Garden Chairs
 - Signing table with two chairs
- Wine Barrels for floral arrangements

Optional Extras:

- Decorated in-house Wedding Arch
- Red Carpet

Should the weather be inclement, there is also an option to book a Function Room for your Ceremony to be held indoors.

Pricing from \$450 (If Reception also held at Auchendarroch House)

Pricing from \$650 (For Ceremony Only)

Auchendarroch House along with Oak & Iron Tavern does not allow outside catering or drinks to be brought onto the property. Wedding Photos are only permitted on the grounds by prior arrangement. Auchendarroch House and Oak & Iron Tavern provides responsible service of alcohol. Prices are subject to change. Terms & Conditions Apply.

The Fine Dining Package



Option One: \$130pp

Set Entree, Choice of 2 Mains, Set Dessert

Inclusive of 4 hours Auchendarroch House Drinks Package

Option Two: \$105pp

Set Entree*, Main Alternate Drop, Own Wedding Cake served as Dessert

Inclusive of 3 hours Auchendarroch House Drinks Package

Menu & Beverage upgrades available.
William Morris Wine Upgrade, please ask for details.

All Beverage Packages Include: House Sparkling, White & Red Wines, Tap Beers, Soft Drink, Juice, Tea/Coffee.

Menu offering is seasonal & pricing is subject to change. Valid for Weddings held before 30th November 2022. Package Inclusive for a minimum of 20 adults. Room Hire Additional.

*\$105 package entree choices overleaf.

Fine Dining Menu

Mains

Entrée

The Hills Antipasto

Selection of Local Small Goods, Garlic & Heritage Herb Vegetables, Our House Sour Dough (nf)

Duck & Walnut Pâté

Caramelised Red Onion Relish, Rosemary & Rock Salt Lavosh

Classic Prawn Cocktail

Seafood Sauce, Crispy Iceburg Lettuce, Lemon & Cucumber (gf) (nf)

Smoked Salmon Plate

Cold Smoked, Petite Salad, Horseradish Dip (gf) (nf)

Chicken Satay Skewers

Ginger, Lemongrass & Coriander, Sweet Chilli Peanut Sauce, Jasmine Rice (gf)

Cider & Cinnamon Braised Pork Belly

Apple & Red Cabbage Slaw (gf) (nf)

Adelaide Hills Pumpkin Soup*

Sour Dough Sage Crostini (v)

Ricotta & Spinach Agnolotti*

Large Pasta Filled Parcels, Wallis Napoli Sauce, Shaved Parmesan (v)

Sea Salt & Szechuan Dusted Chicken

Asian Salad, Coriander & Palm Sugar Dressing (gf)

Feta & Red Onion Tart

Orange & Fennel Salad, Beet Puree (v)

*\$105 Package Entree choices

Seared Tasmanian Salmon

Blistered Tomatoes, Bearnaise Sauce (gf) (nf)

Chicken Breast Mignon

Rosemary & Smoked Bacon, Red Wine Jus (gf) (nf)

Slow Cooked Beef Cheek

Tomato & Red Wine Braise (gf) (nf)

Lemon, Honey & Sweet Paprika Lamb Rump

Marinated & Seared, Sweet Sherry Jus (gf) (nf)

Cacciatore Chicken Maryland

Slow Braised with Capsicum, Olive & Rosemary (gf) (nf)

Maple Glazed Pork Cutlet

Roast Fennel with Apple & Sage, Cider Jus (gf) (nf)

Atlantic Salmon Fillet

Pan Fried, Shallot & Parsley Cream Sauce (gf) (nf)

Moroccan Lamb Rump

Yoghurt & North African Spiced Marinade, Smoked Saffron Braise, Pomegranate Jus (gf) (nf)

Roasted Free Range Chicken Breast

Parsley, Oregano & Lemon Rub, Pepperonata, Madera Jus (gf) (nf)

Beef Fillet Medallion

Angus Beef, Bacon Wrapped, Portobello Mushroom, Bearnaise Sauce (gf) (nf)

Pocketed Free Range Chicken Breast

Brie & Semi-dried Tomatoes, Grain Mustard Cream Sauce (gf) (nf)

Honey Glazed Duck Breast

Orange segments, Honey, Soy & Balsamic Jus (gf) (nf)

All Mains served with Butter & Cream Infused Mash, Seasonal Greens

**Freshly Baked Sour Dough Bread, Shared at the table.
Set Function Menu available to bookings of 20 or more people.**

Dessert & Cheese

Baked Lenswood Apple Crumble

Hills Rhubarb, Warm Custard

Classic Individual Pavlova

Citrus Curd, Berry Compote (nf)

Hot Fudge Brownie

Chocolate Sauce, Vanilla Ice-Cream

Tiramisu Cheesecake

Mascarpone, Chocolate & Fresh Coffee

Sticky Date Pudding

Rich Butterscotch & Cream

Lemon & Bay Leaf Panna Cotta

Sweet Puff Pastry Biscuit

Chocolate Bread & Butter Pudding

Butter Croissants, Vanilla Bean Ice-cream

Rocky Road Slice

Chantilly Cream, Oreo Biscuit Crumble, Raspberry Coulis

Rich Chocolate & Coffee Torte

White Chocolate Crumble, Sour Cream & Dark Cherry (gf)

Fine Australian Cheese

Shared Plate, Local Hard, Semi-Soft & Soft Cheese,
Muscatels, Quince Paste, Pistachio & Walnut Brittle,
Seedless Grapes, Strawberries, Crackers & Lavosh

Dietary Advice

(gf) gluten free

(nf) nut free

(v) vegetarian

***Vegetarian options available on request, we can cater
for most food allergies, please advise when booking.***

The Grazing Table



\$115pp

Let us feed you! Our Hero Dishes served in a casual format, either from a set Buffet Point or at Tables, made for sharing!

Minimum 25 people.

Inclusive of 3 hours Auchendarroch House Drinks Package.

Menu & Beverage upgrades available.
William Morris Wine Upgrade - please ask for details.

All Beverage Packages include: House Sparkling, white & red wines, tap beers, soft drink, juice, tea/coffee.



On Arrival

Metre Long Mezze Plank

Selection of Cured Local Small Goods & Cheese, Marinated Olives, Artichoke, Balsamic Mushrooms, Roasted Capsicum, Rocket & shaved Parmesan, Hot Italian Meatballs in Cast Iron Skillets and Warm Garlic Pizza Bread.

To Follow

Wallis Seafood Hero

Fish Goujons, Salt 'n' Pepper Squid, Hand Rolled Prawn Cones

Chicken Satay Skewers

Ginger, Lemongrass & Coriander, Sweet Chilli Peanut Sauce

Mini T Burger

Angus Beef Patties, California Red Cheese, Special Burger Sauce

Selection of Stone Baked Pizzas

Margherita

Fresh Tomato, Basil, Torn Buffalo Mozzarella (v) (nf)

Tropical

Skara Smoked Ham & Golden Pineapple (nf)

BBQ Chicken

Free-range Chicken, Mushroom, Red Onion
& Smokey BBQ Sauce (nf)

Pepperoni

Skara Croatian Pepperoni, Roasted Bell Pepper Medley & Chilli Flakes (nf)

The Sweet End

Assorted Cocktail Slices

Caramel, Rocky Road & Brownies

Additional Extras



Personalise your dining experience
Priced per person

Pre-Dinner Drinks & Canapes served for half an hour \$20

Chef's selection of hot & cold canapés with drinks service, Hardy's Sparkling, Orange Juice & Soft Drink

Adelaide Hills Cheese Platter \$12

Soft, Semi Hard & Blue Cheese, Fruit Paint, Nut Brittle, Quince Paste, Muscatels, Strawberries, Lavosh & Crackers

The Hills Mezze Grazing Plate \$10

Slection of Local Small Goods, Garlic & Heritage Herb Vegetables & Our House Sour Dough (vegetarian option available)

Ceasor Salad \$10

Cos Lettuce, Bacon, Parmesan Herb Crutons, Ceaser Dressing

Crudites & Dips \$8

House Dips, Selection of Cut Vegetables, Stone Baked Flat Bread & Grissini (v)

Classic Bruschetta \$6

Fresh Tomato, Red Onion, Basil, Shaved Parmesan, Extra Virgin Olive Oil & Balsamic (v)

Sour Dough Bread Board \$8

Balsamic Dip, Warm Garlic Infused Penfold Olives, Wallis Dhukka (v)

Seasonal Salad \$6

Mixed Leaf, Cherry Tomatoes, Cucumber, Capsicum, Kalamata Olives & Balsamic Dressing (v)

Cheesy Stone Baked Garlic Bread \$6

Conflit Garlic, Mozzarella Cheese (v) (nf)

Dessert Candy Bar




\$20pp

A delicious, colourful self service buffet display of sweet treats that will have you going back for more!

Buffet to include: Gateaux's, Slices, Tartes, Cakes, Individual Tarts, Honey Comb Bites, Dipped Strawberries, Truffle Pop Sticks and Warm Churros with Rich Chocolate Dipping Sauce.

****Products subject to change****

Marquee Wedding

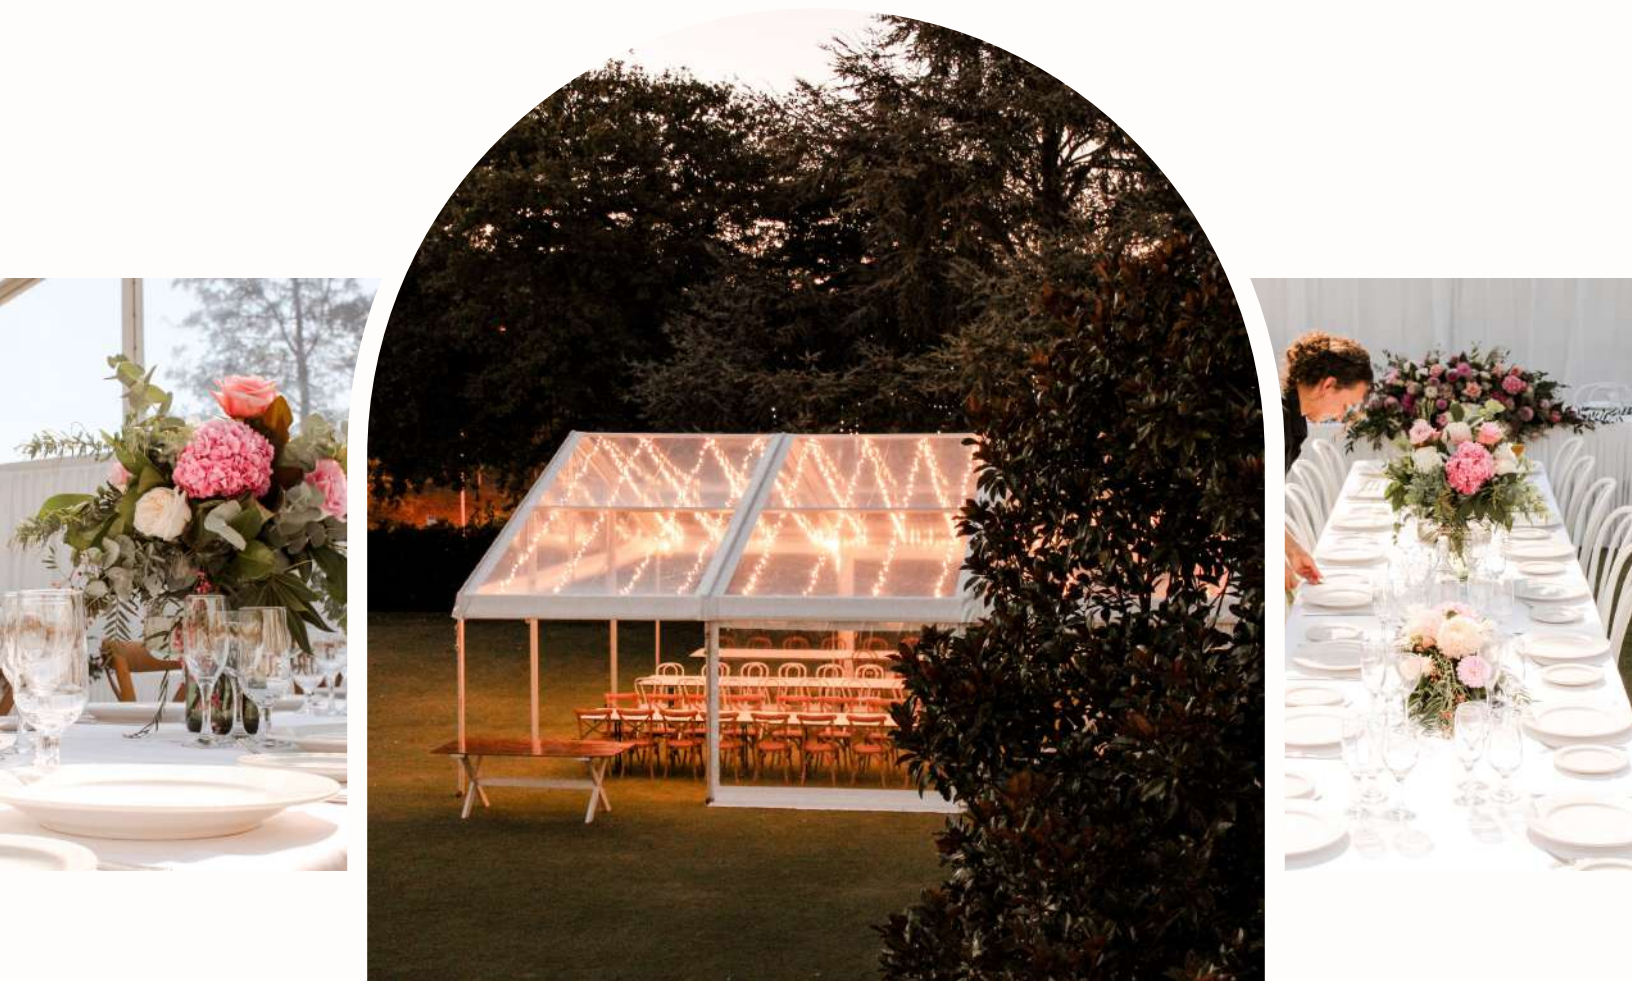

**Australian Hiring
Company**

We are so excited to now be partnering with Australian Hiring Company to create your dream picturesque Marquee Wedding, here at Auchendarroch House. Below you will see 3D diagrams of marquee arrangements catering for 164 and 228 people here on our Heritage Listed Grounds.

Australian Hiring Company have all your bridal requirements from their wedding table hire range including their exclusive Harvest Tables and Banquet Tables. Wedding Chair hire like Walnut and White Bentwood Chairs, Tolix Chairs, Americana Chairs, Clear Roof and White Roof Pavillions, White Marquees, Linen, Bar Tables and Stools and the list goes on!

For more information and pricing, please speak to the Auchendarroch House Functions Team.





Michelle Berry - Functions Manager

P: 08 8391 6100

E: mberry@wallis.com.au

W: auchendarroch.com.au

A: 17 Adelaide Rd, Mt Barker SA 5251